1/12/2014

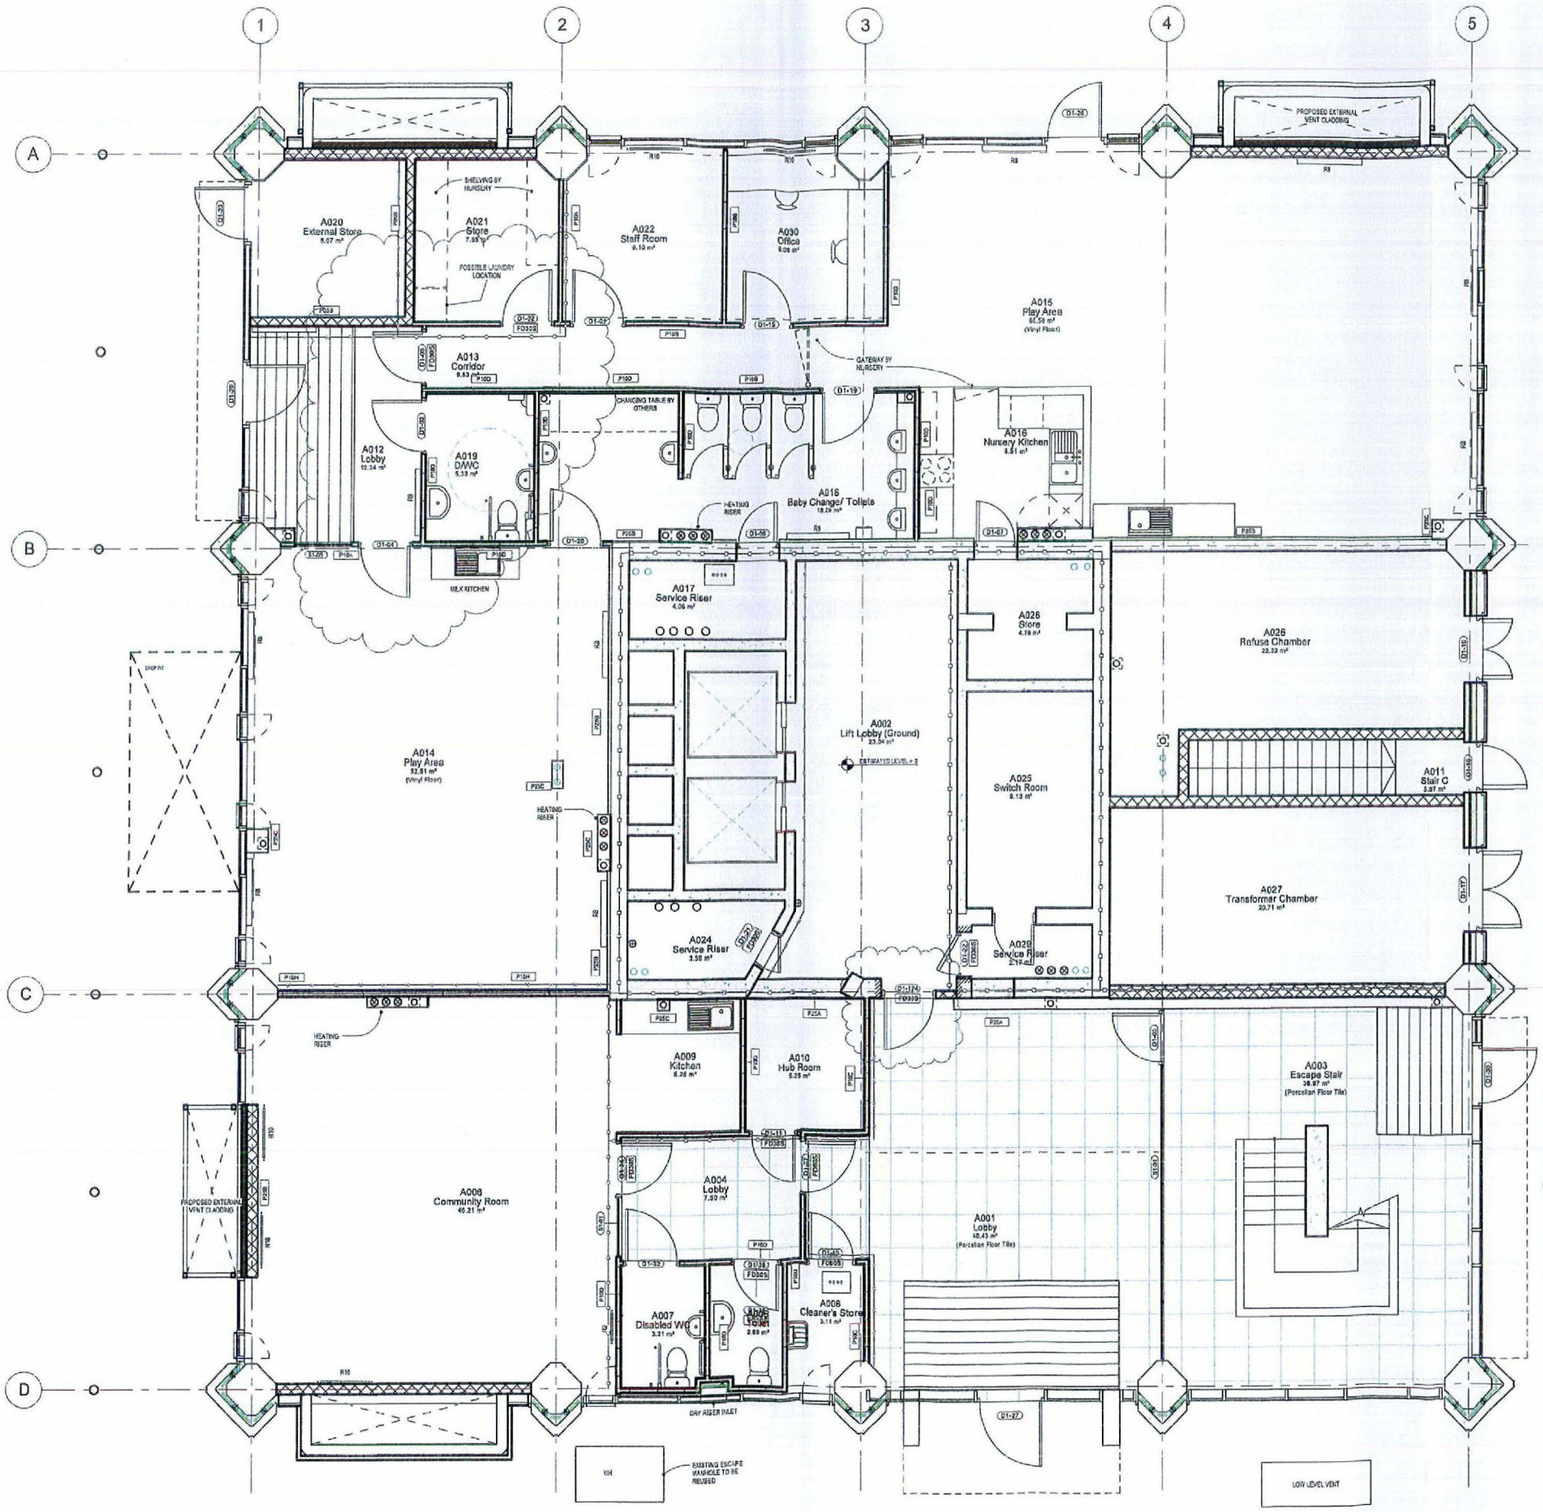

2 Ground Floor
1 : 50

NOTE:

1. THIS DRAWING IS COPYRIGHT STUDIO E LLP.
2. THE CONTRACTORS MUST NOT SCALE FROM THE DRAWING ALL DIMENSIONS TO BE TAKEN FROM DIMENSION STRINGS.
3. WHERE ANY DISCREPANCIES ARE FOUND BETWEEN DIMENSIONS THESE MUST BE BROUGHT FOWARD TO THE ATTENTION OF THE ARCHITECTS FOR RESOLUTION.
4. WHERE DISCREPANCIES EXIST BETWEEN REFERENCE OR ASSEMBLY DRAWINGS & DETAIL DRAWINGS, THE LATTER TAKE PREFERENCE.

30 MINUTE FIRE RATING
60 MINUTE FIRE RATING
120 MINUTE FIRE RATING

No.	Description	Date
5	Layouts Updated to reflect BC Fire Meeting	28/11/14
4	Layout bricked, door numbers rationalised	13/11/14
3	Layout tracks from DTM 20/13/14	20/10/14
2	Wall type/ setting out updated	17/10/14
1	Residential units added, ground floor amended	11/08/14

Kensington & Chelsea TMO

FOR CONSTRUCTION

STUDIO E ARCHITECTS

GRENFELL TOWER REGENERATION PROJECT
PROJECT

Proposed Ground Floor Plan
DRAWING

1 : 50 — SCALE — 09/11/13 — DATE

1279 (04) 101 — DWG. NO. — 05 — REVISION — CHECKED

PSB00000321/1

PSB00000321_0001