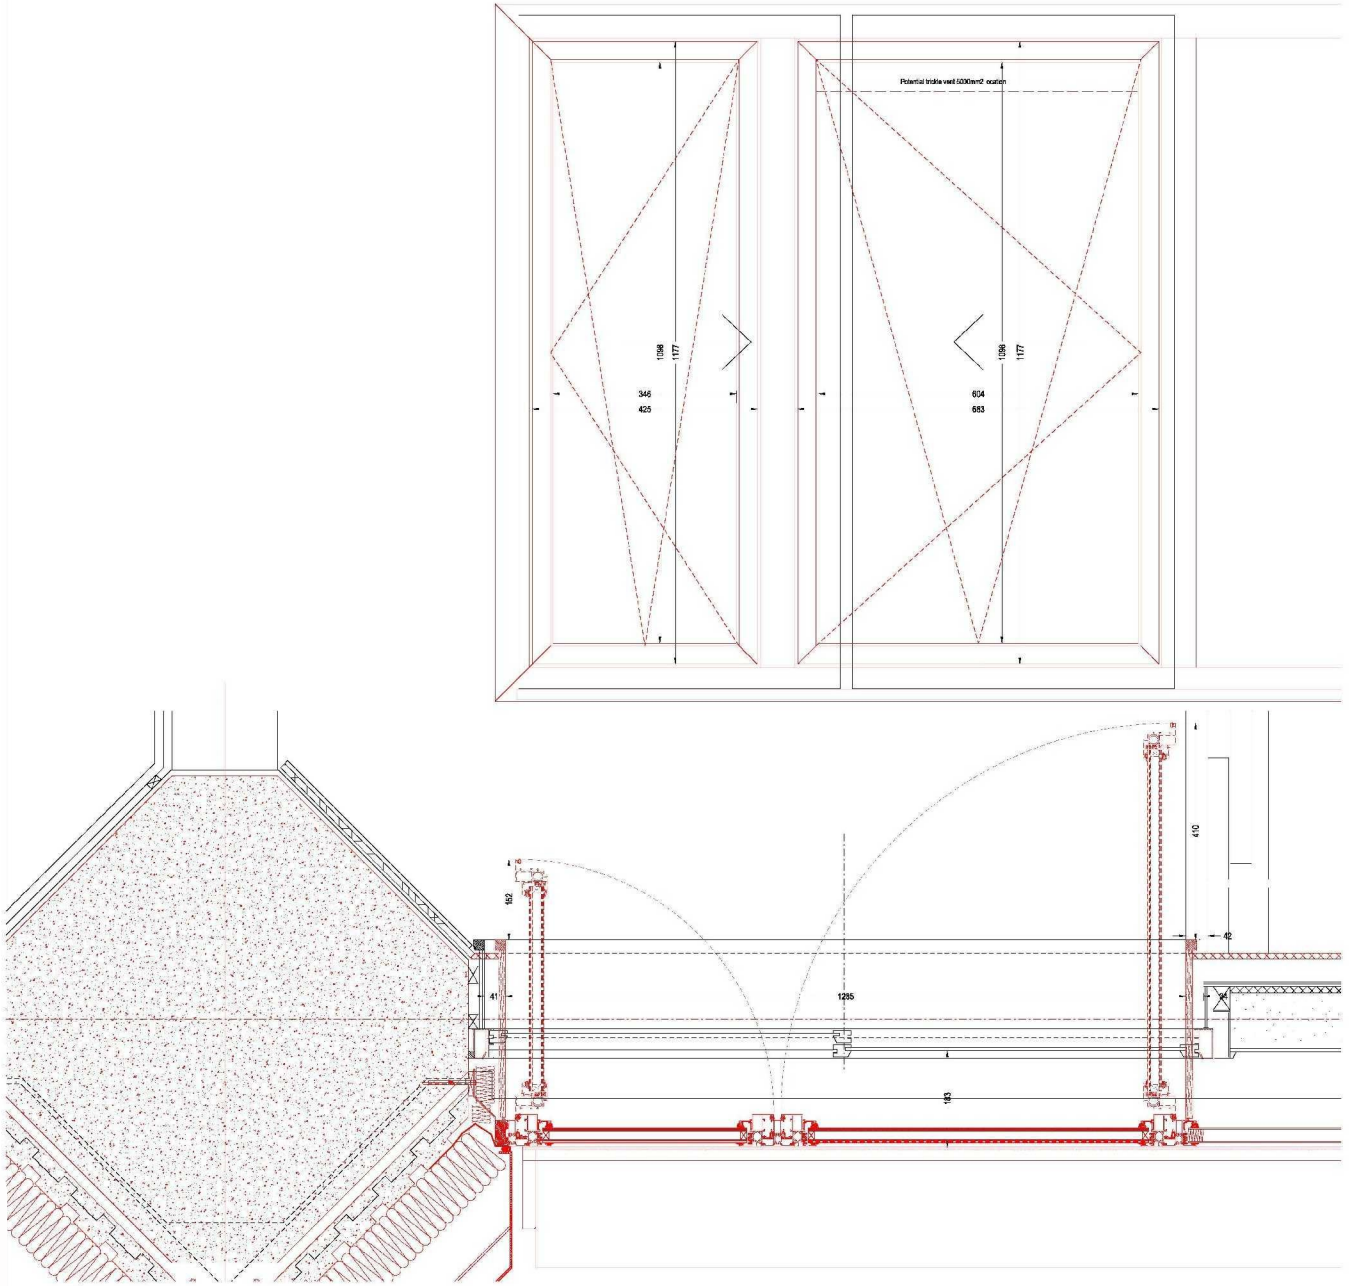

02 1:5 Horizontal Plan Section - Existing and Harleys Proposed Detail

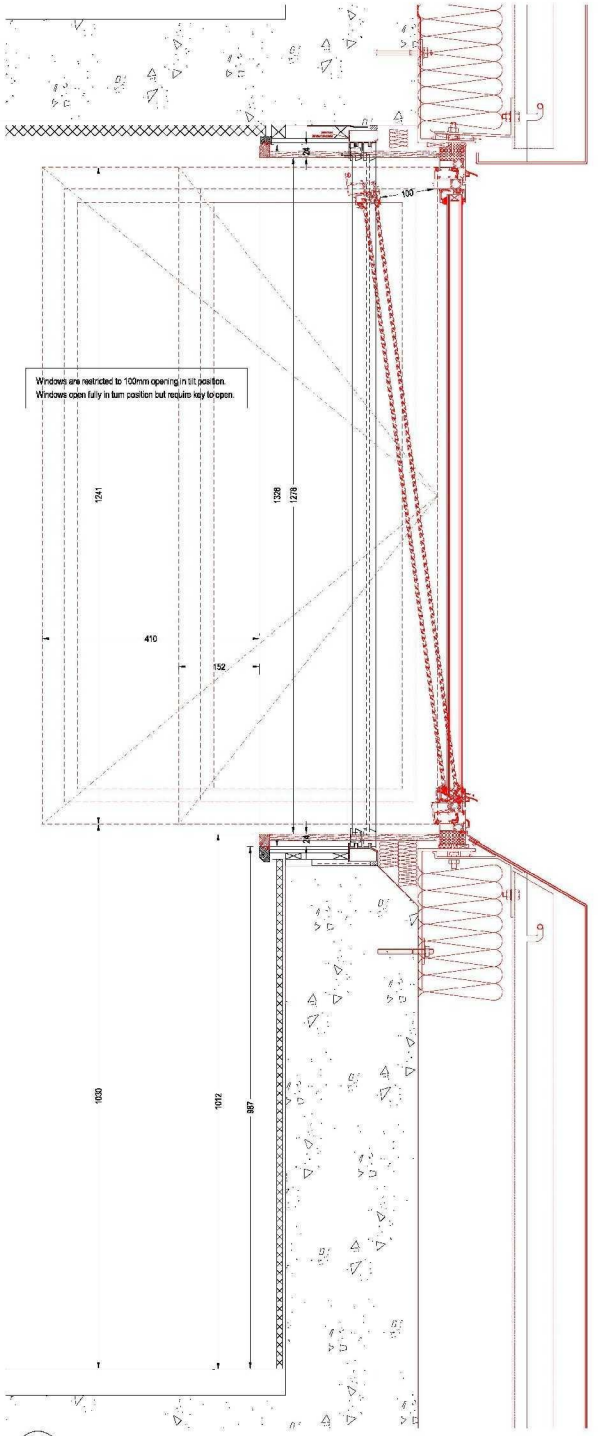

03 1:5 Vertical Section - Existing and Harleys Proposed Detail

NOTE

1. THIS DRAWING IS COPYRIGHT STUDIO E LLP.
2. THE CONTRACTOR MUST NOT SCALE FROM THE DRAWING ALL D MENSIONS TO BE TAKEN FROM DIMENSION STRINGS
3. WHERE ANY DISCREPANCIES ARE FOUND BETWEEN DIMENSIONS THESE MUST BE BROUGHT TO THE ATTENTION OF THE ARCHITECTS FOR RESOLUTION.
4. WHERE DISCREPANCIES EXIST BETWEEN REFERENCE OR ASSEMBLY DRAW NGS & DETAIL DRAWINGS, THE LATTER TAKES PRECEDENCE.

01	18/11/14	Types Updated

Kensington & Chelsea TMO

FOR INFORMATION

STUDIO E ARCHITECTS LTD

310 Linton House, 164/180 Union Street, London SE1 0LH

GRENFELL TOWER REGENERATION PROJECT

PROJECT

Reducad Window Opening Inward Opening Leafs

DRAWING

1:20@A3	05/1114
SCALE	DATE

1279 SK 112	01	
DWG. NO	ISSUE	CHECKED

SEA00000230/1