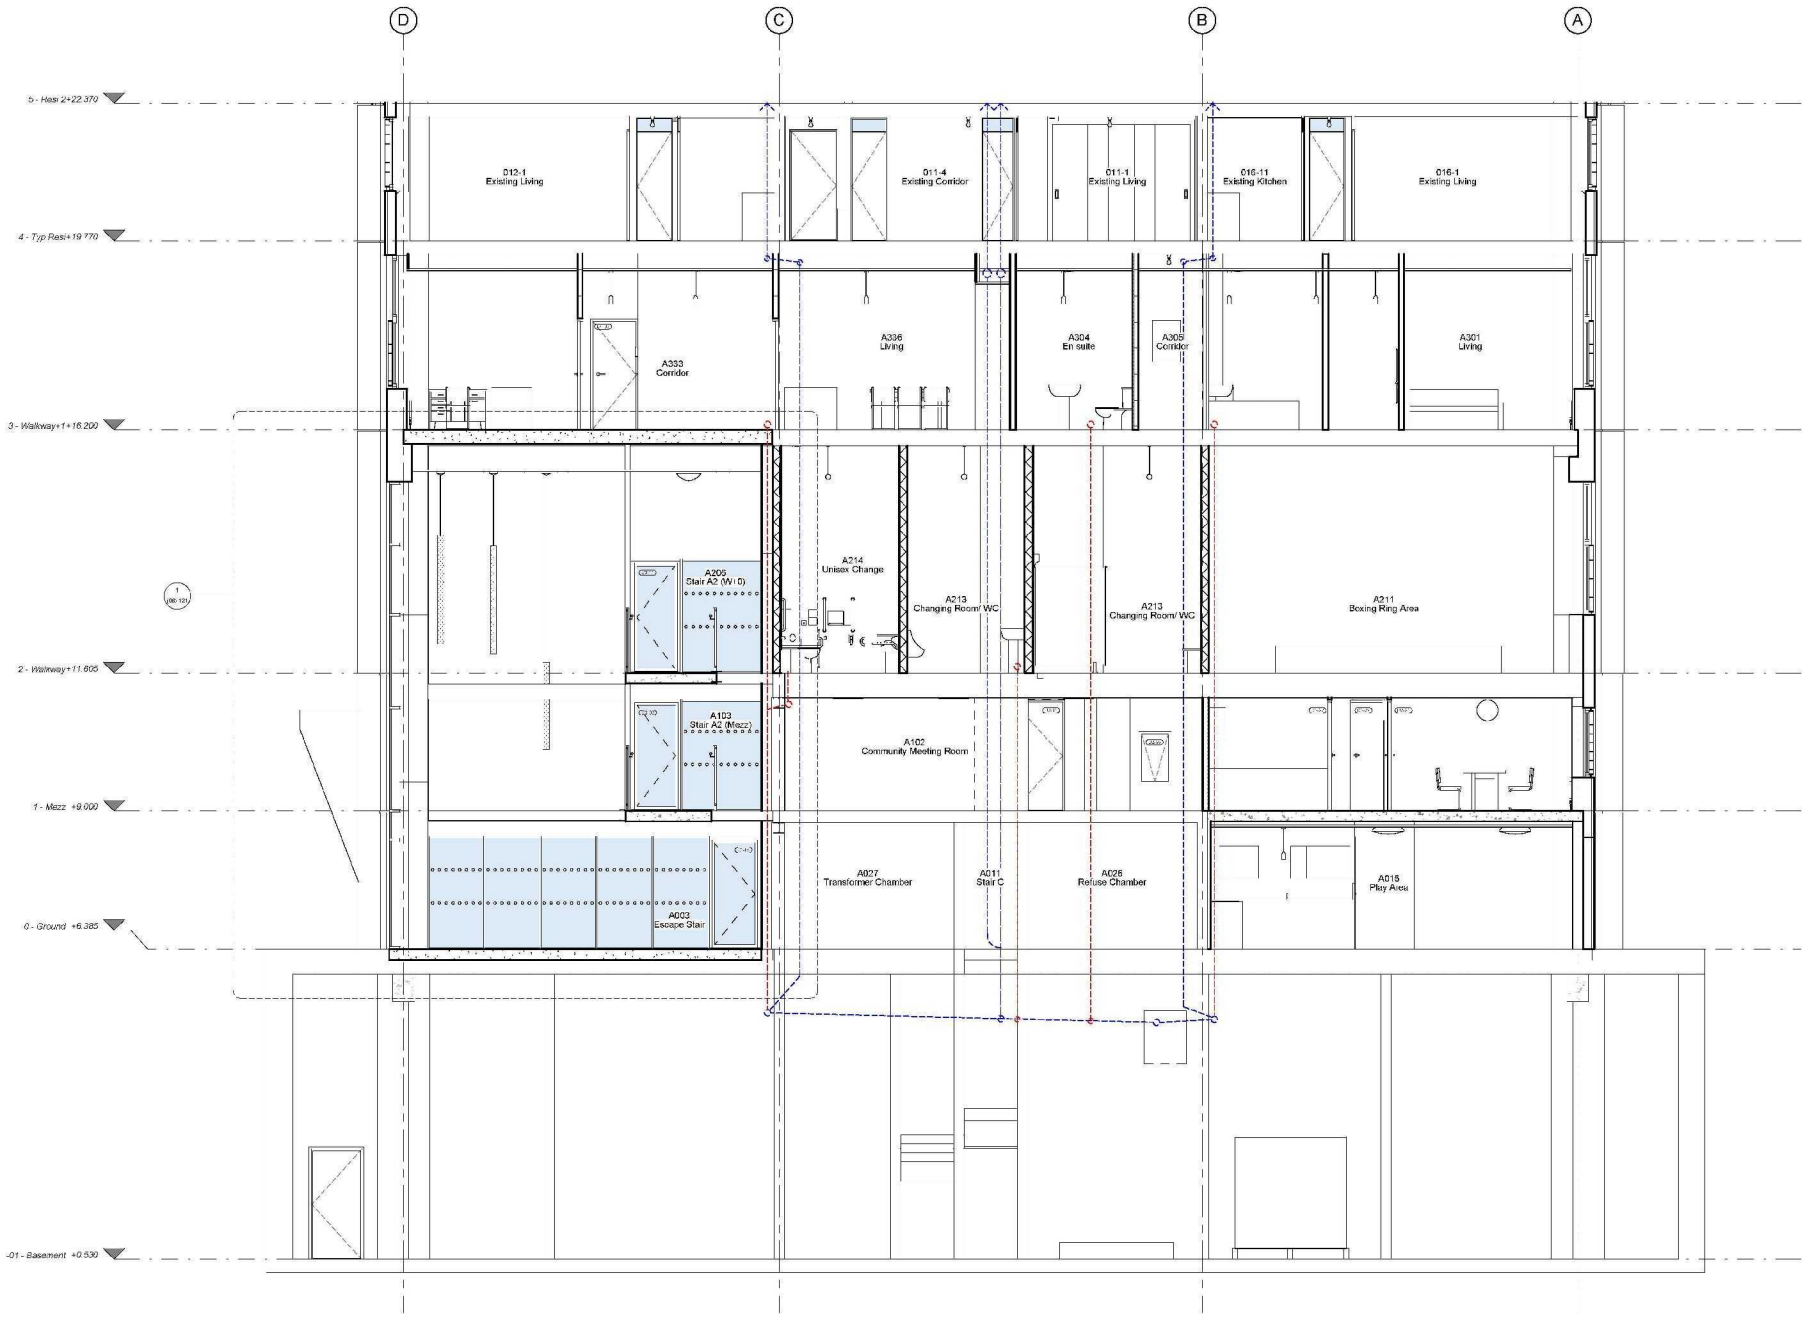

Section F
1 : 50

NOTE:

1. THIS DRAWING IS COPYRIGHT STUDIO E LLP.
2. THE CONTRACTORS MUST NOT SCALE FROM THE DRAWING ALL DIMENSIONS TO BE TAKEN FROM DIMENSION STRINGS.
3. WHERE ANY DISCREPANCIES ARE FOUND BETWEEN DIMENSIONS THESE MUST BE BROUGHT FOWARD TO THE ATTENTION OF THE ARCHITECTS FOR RESOLUTION.
4. WHERE DISCREPANCIES EXIST BETWEEN REFERENCE OR ASSEMBLY DRAWINGS & DETAIL DRAWINGS, THE LATTER TAKE PREFERENCE.

EXISTING DRAINAGE DROP

NEW DRAINAGE DROP

KEY PLAN

No.	Date	Description

Kensington & Chelsea TMO

EMPLOYER'S REQUIREMENTS

STUDIO E LLP

[redacted]

www.studioe.co.uk

GRENFELL TOWER REGENERATION PROJECT

Section F

As indicated	27/11/13
1279 (06) 104	00

SEA00002557/1