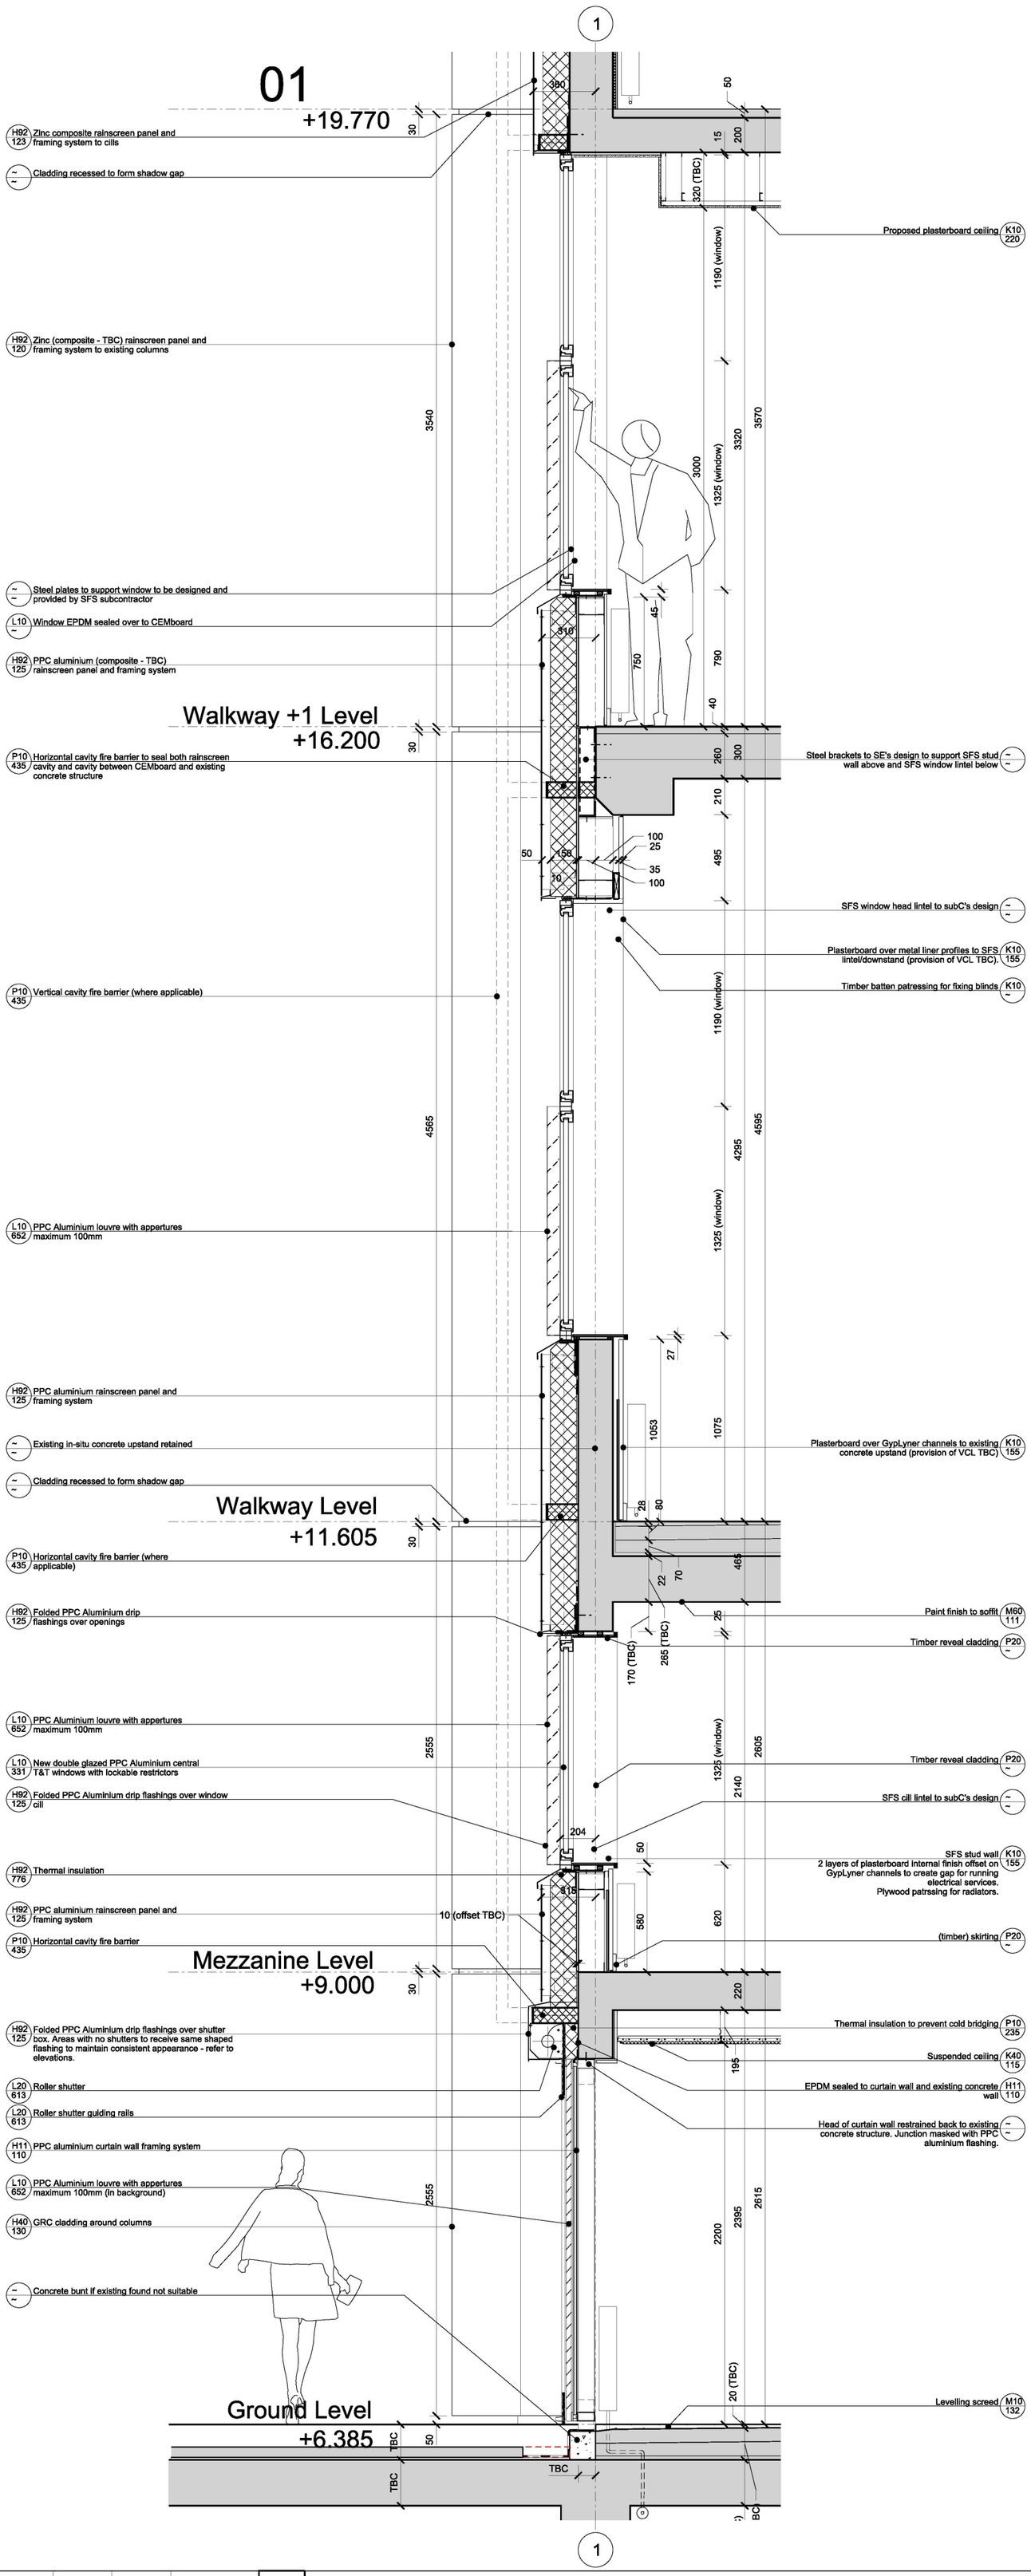

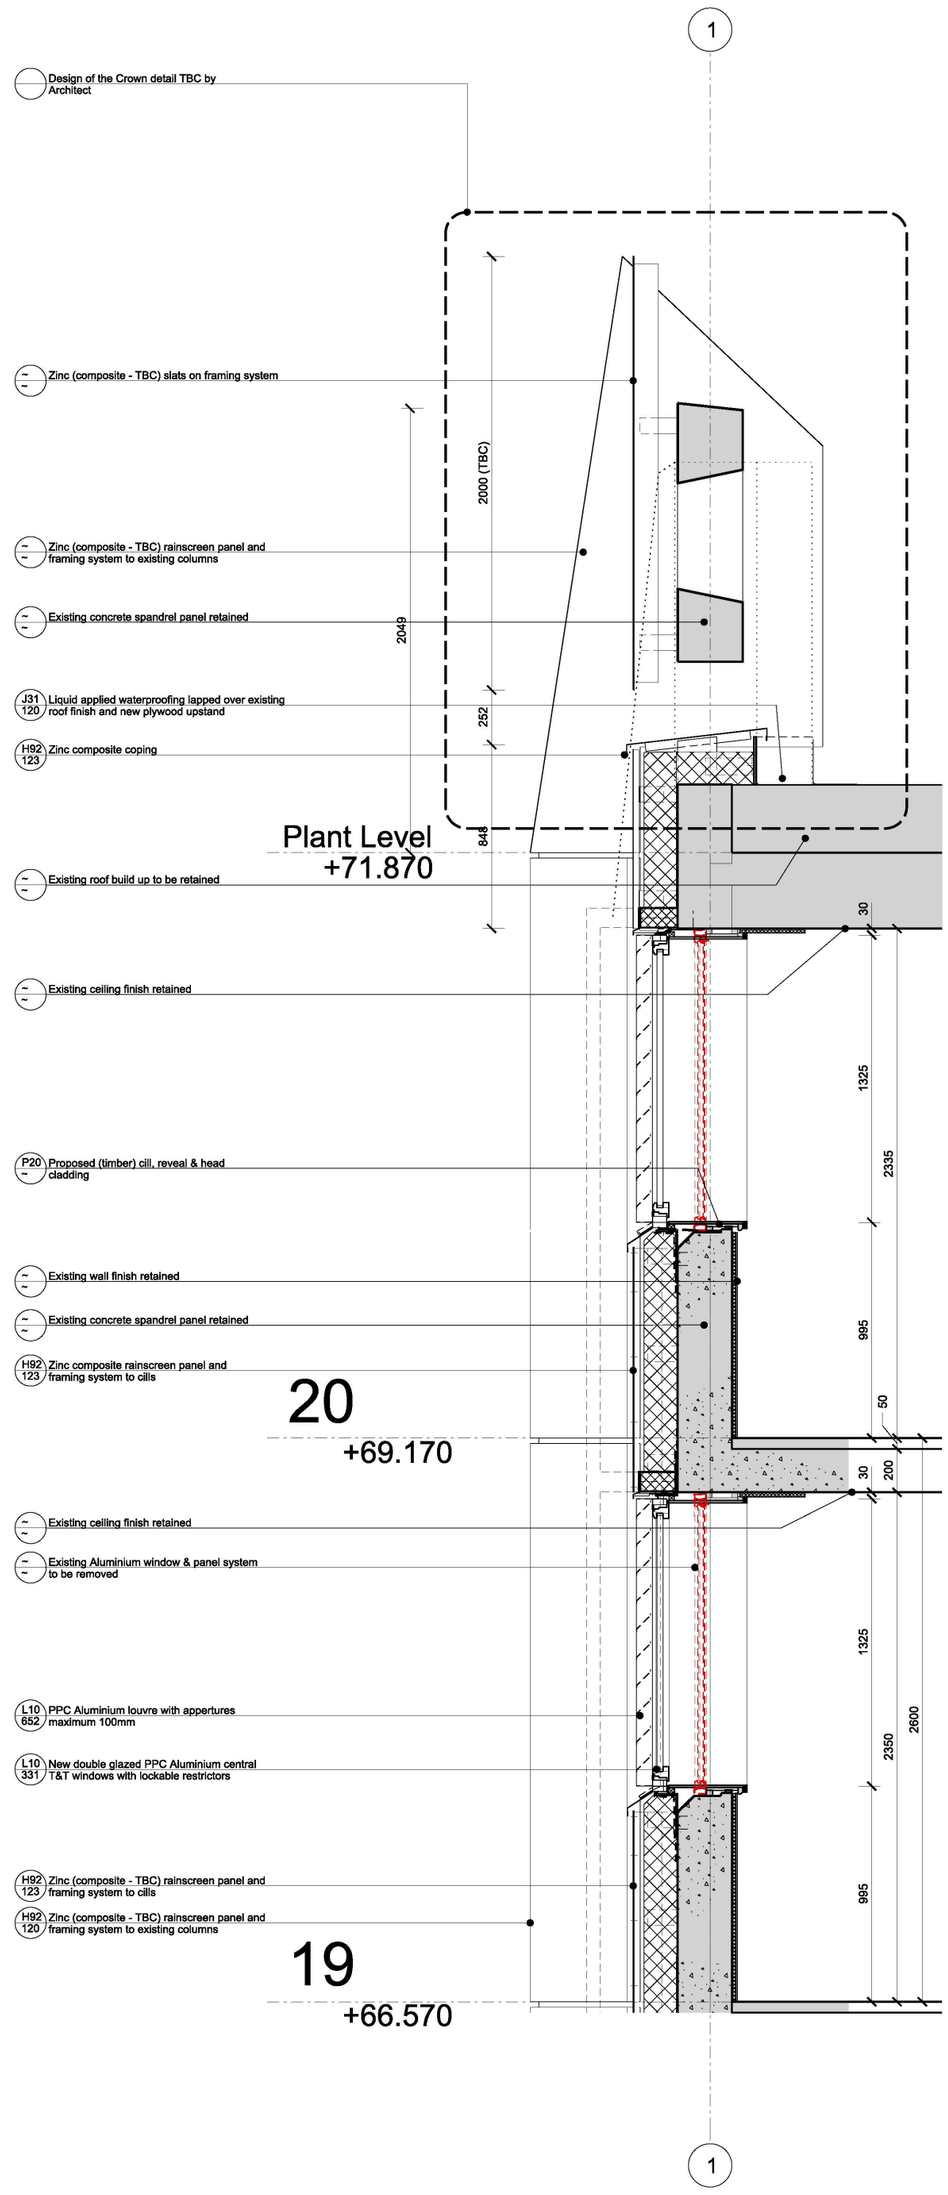

NOTE

1. THIS DRAWING IS COPYRIGHT STUDIO E LLP.
2. THE CONTRACTOR MUST NOT SCALE FROM THE DRAWING ALL DIMENSIONS TO BE TAKEN FROM DIMENSION STRINGS.
3. WHERE ANY DISCREPANCIES AROUND DETAILS & DIMENSIONS THESE MUST BE BROUGHT TO THE ATTENTION OF THE ARCHITECTS FOR RESOLUTION.
4. WHERE DISCREPANCIES EXIST BETWEEN REFERENCE OR ASSUMED DRAWINGS THE DETAIL DRAWINGS THE LATTER TAKE PREFERENCE.

Key

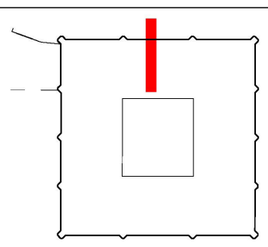

EMPLOYER'S REQUIREMENTS

STUDIO E LLP

Palace Wharf, Rainville Road,
[redacted]

GRENFELL TOWER REGENERATION PROJECT

PROJECT

DETAIL SECTION SHEET1

DRAWING

1:20@A1 SCALE

26/09/13 DATE

1279 (06) 120 DWG. NO.

00 REVISION

CHECKED

SEA00011711/1

SEA00011711_0001