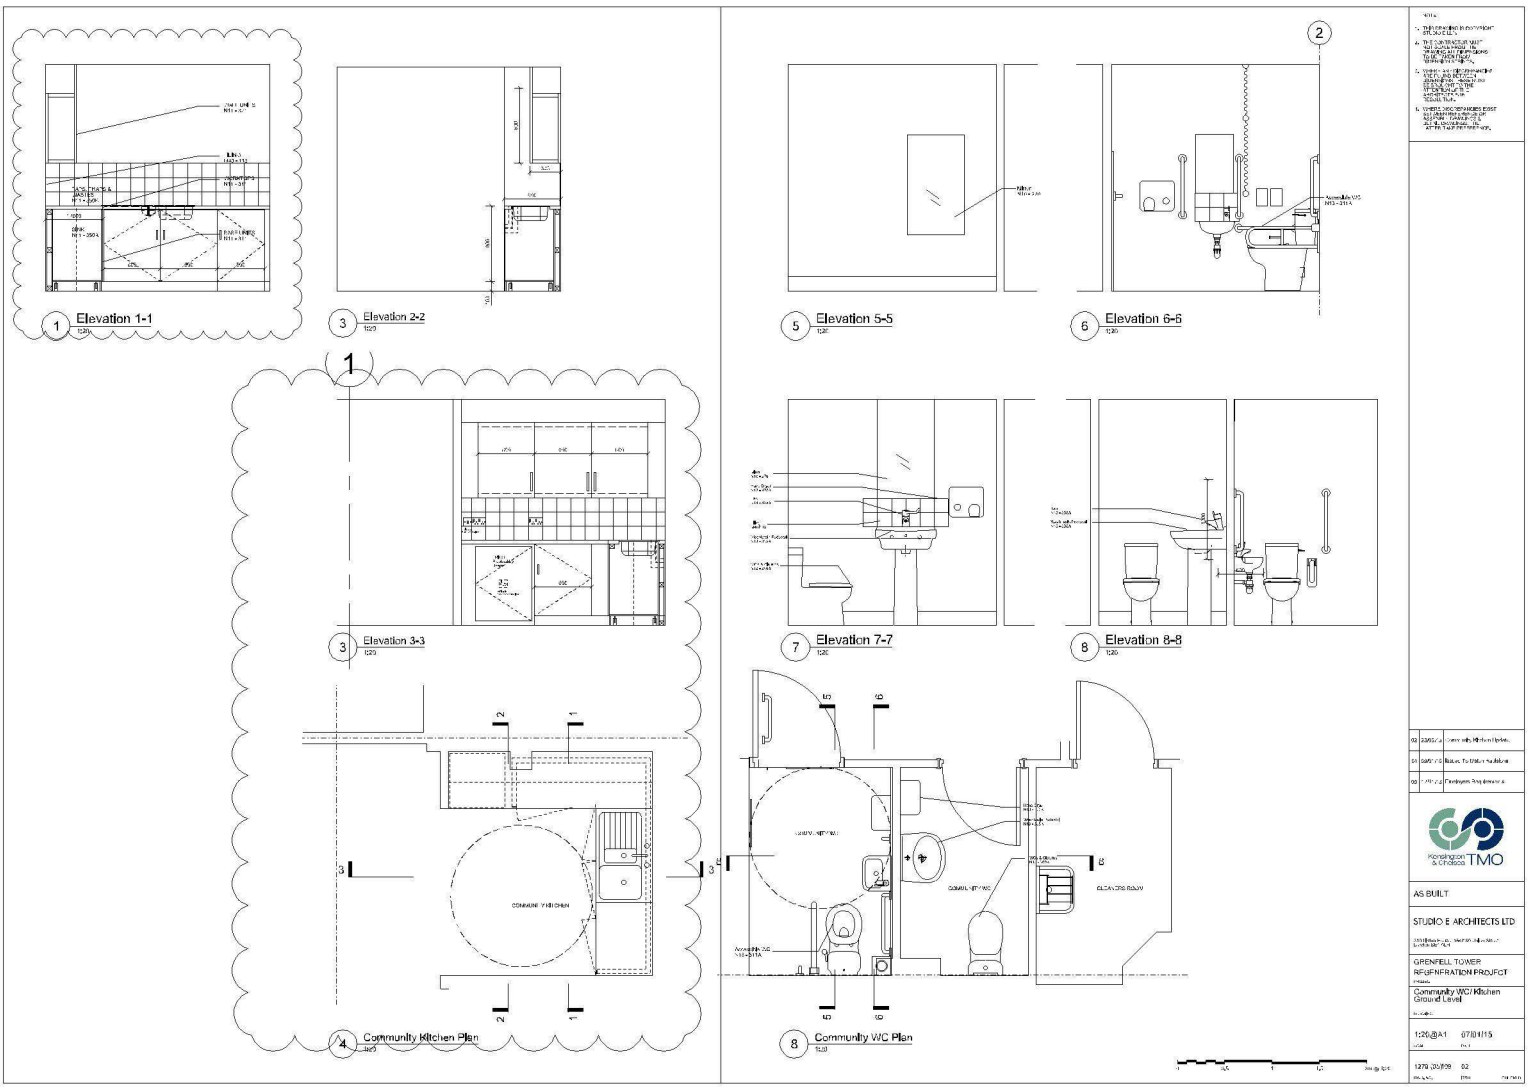

1 Elevation 1-1
3 Elevation 2-2
5 Elevation 5-5
6 Elevation 6-6
3 Elevation 3-3
7 Elevation 7-7
8 Elevation 8-8
4 Community Kitchen Plan
8 Community WC Plan
Kensington & Chelsea TMO
AS BUILT
STUDIO E ARCHITECTS LTD
GRENFELL TOWER REGENERATION PROJECT
Community WC/ Kitchen Ground Level
1:20@A1
07/01/15