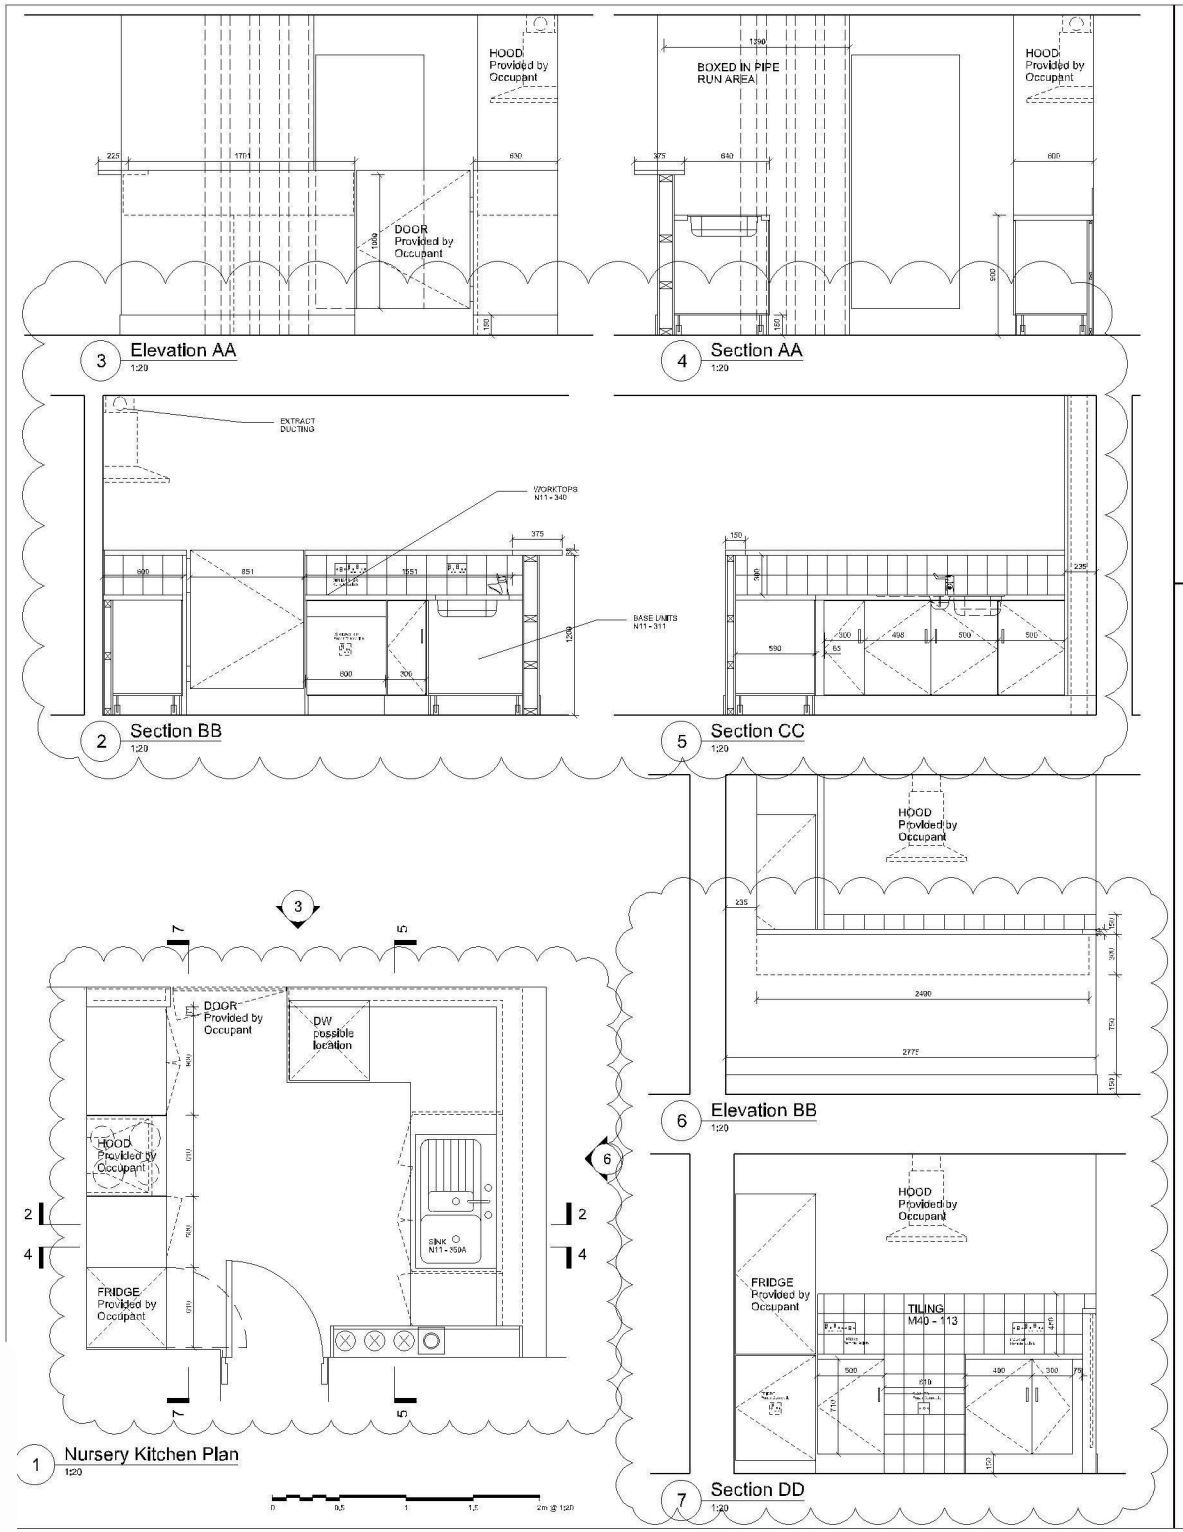

3 Elevation AA 1:20

4 Section AA 1:20

2 Section BB 1:20

5 Section CC 1:20

6 Elevation BB 1:20

7 Section DD 1:20

1 Nursery Kitchen Plan 1:20

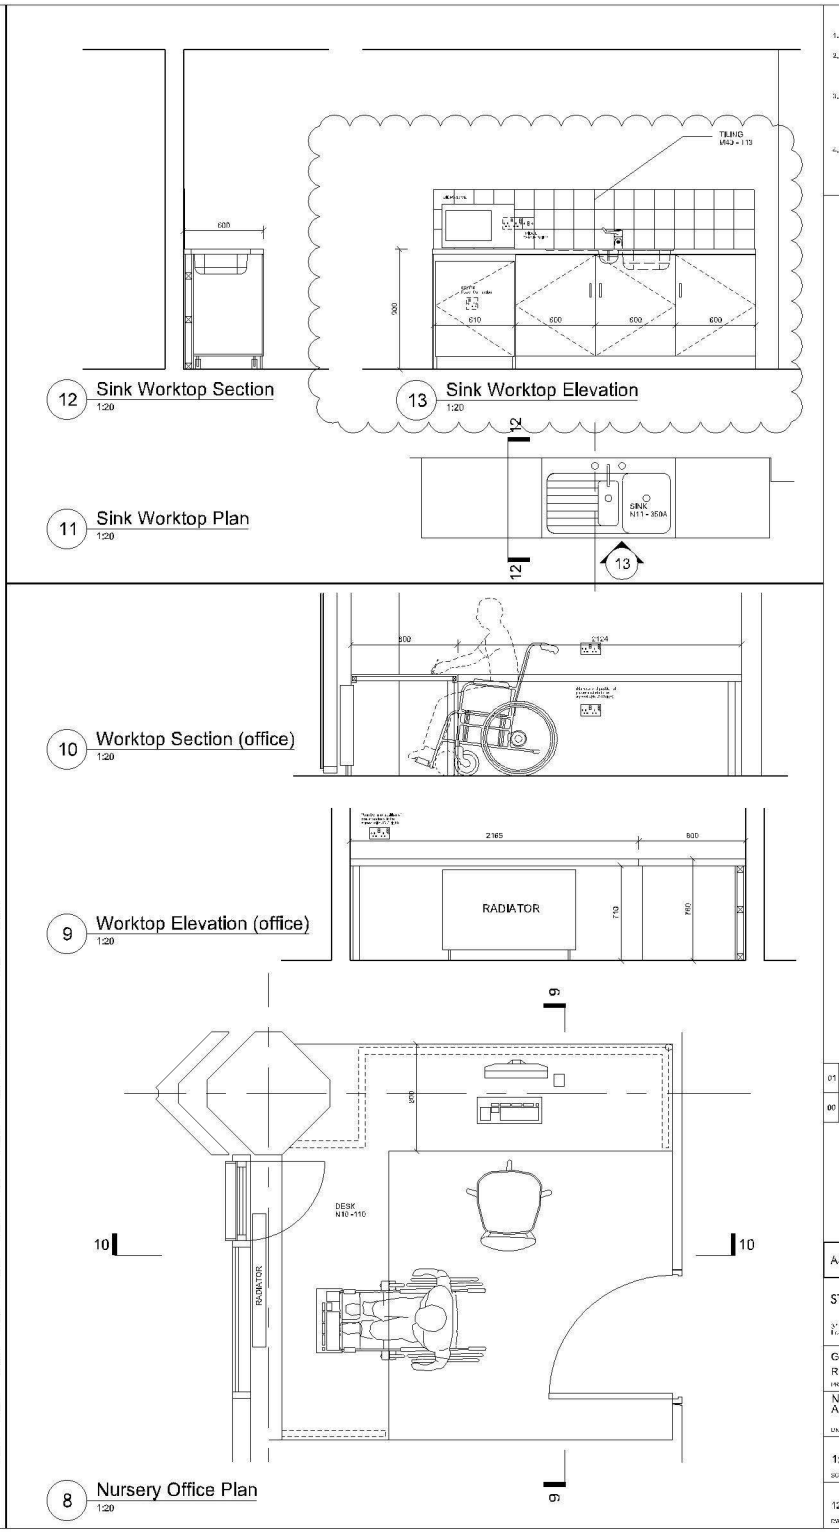

12 Sink Worktop Section 1:20

13 Sink Worktop Elevation 1:20

11 Sink Worktop Plan 1:20

10 Worktop Section (office) 1:20

9 Worktop Elevation (office) 1:20

8 Nursery Office Plan 1:20

NOTE

1. THIS DRAWING IS COPYRIGHT STUDIO E LLP.
2. THE CONTRACTOR MUST NOT SCALE FROM THE DRAWING ALL DIMENSIONS TO BE TAKEN FROM DIMENSION STRINGS.
3. WHERE ANY DISCREPANCIES ARE FOUND BETWEEN DIMENSIONS THESE MUST BE BROUGHT TO THE ATTENTION OF THE ARCHITECTS FOR RESOLUTION.
4. WHERE DISCREPANCIES EXIST BETWEEN REFERENCE OR ASSEMBLY DRAWINGS & DETAIL DRAWINGS, THE LATTER TAKE PREFERENCE.

01	13/05/15	General Update
00	12/11/14	Employers Requirements

Kensington & Chelsea TMO

AS BUILT

STUDIO E ARCHITECTS LTD

310 Union House, 164/180 Union Street London SE1 0LH

GRENFELL TOWER REGENERATION PROJECT

PROJECT

NURSERY KITCHEN AND OFFICE

DRAWING

1:20@A1	28/10/13	
SCALE	DATE	
1279 (72) 101	01	BS
DWG. NO.	ISSUE	CHECKED

TMOM00000098/1

TMOM00000098_0001